1,999 BALLUCH JULIA

SURVEYOR'S REAL PROPERTY REPORT
PART I
PLAN OF
PART OF LOT 10
CONCESSION 5
(GEOGRAPHIC TOWNSHIP OF MARKHAM)
TOWN OF MARKHAM
REGIONAL MUNICIPALITY OF YORK
SCALE 1 : 1000
1999

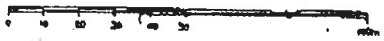

© R.G.McKIBBON LIMITED

PART 2
THIS PLAN MUST BE READ IN CONJUNCTION WITH SURVEY REPORT DATED JULY 28, 1999.

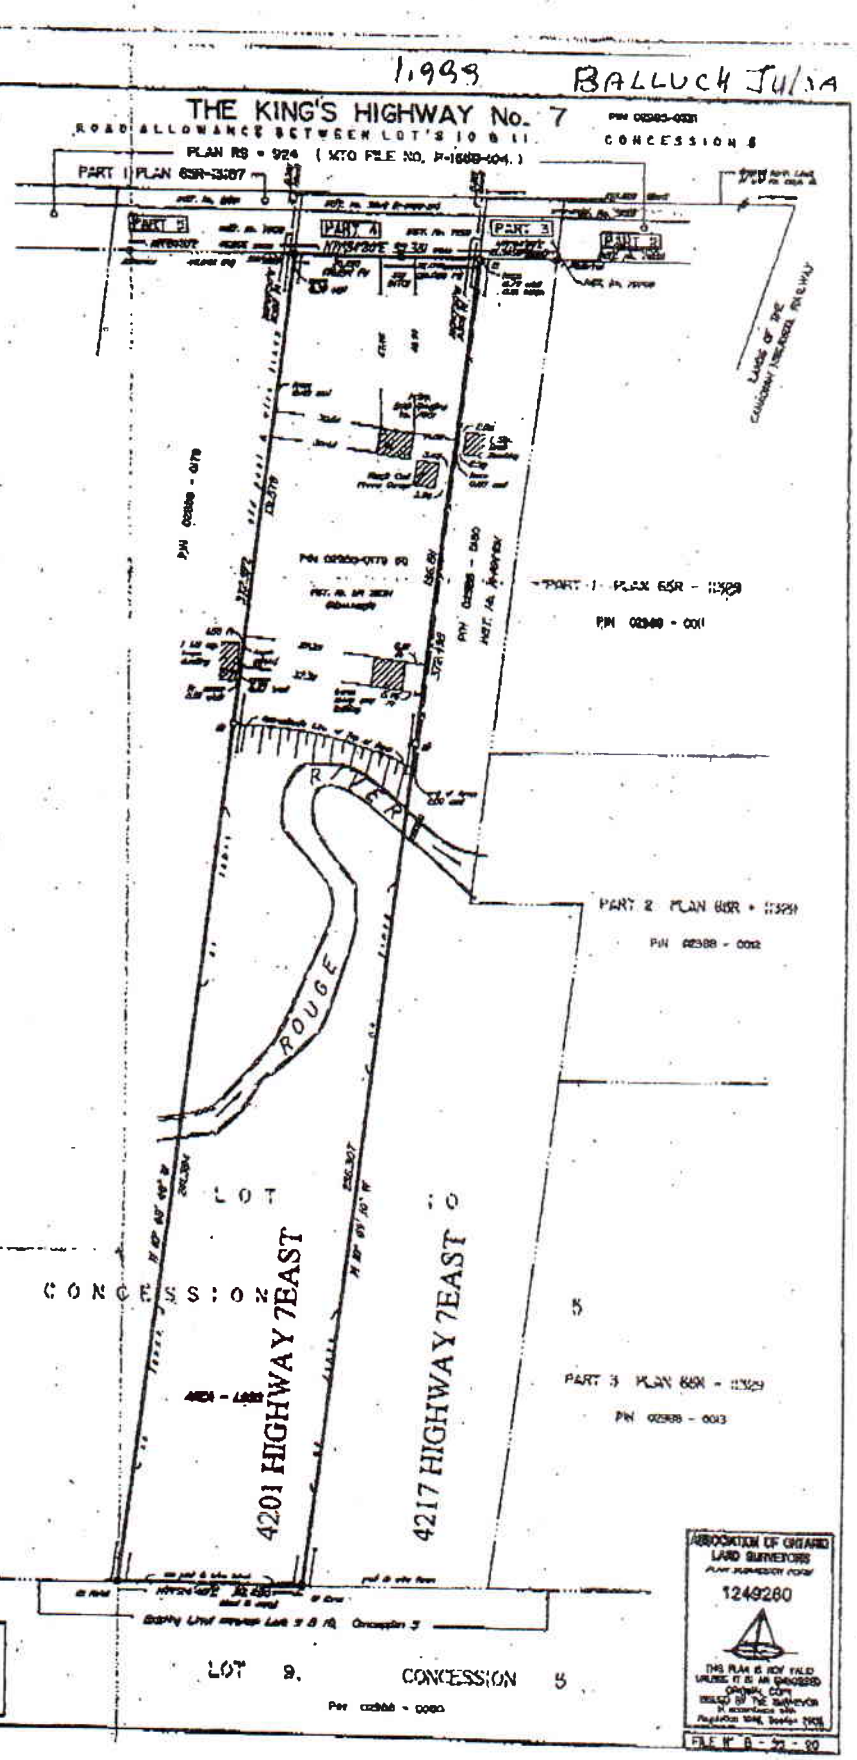

NOTES

Bearings shown hereon are astronomic and are referred to the northerly limit of Highway No. 7 as indicated by Deposited Plan RS - 924 (P-1688-404), having a bearing of N 71° 04'30" E

Survey Monuments Found — shown thus
Survey Monuments Placed — shown thus

S.S.I.B. - denotes Short Standard Iron Bar
S.I.B. - denotes Standard Iron Bar
I.B. - denotes Iron Bar
I.P. - denotes Iron Pipe
O/U - denotes Origin Unknown
R37 - denotes R.J.Robertson, O.L.S.
MTO - denotes Ministry of Transportation of Ontario
R28 - denotes D.O.Harwood, O.L.S.
P1 - denotes Deposited Plan 65M-864
R - denotes Parts Subdivided

Building lines are measured to brick face unless otherwise shown.

CONVERSION NOTE :
DISTANCES SHOWN ON THIS PLAN ARE IN METRES AND CAN BE CONVERTED TO FEET BY DIVIDING BY 0.3048

SURVEYOR'S CERTIFICATE

I CERTIFY THAT

1) This survey and plan are correct and in accordance with the Surveys Act, the Registry Act and the Surveyor's Act and the regulations made under them.

2) The survey was completed on the 28th day of July 1999

July 28, 1999
Date

R.G.McKibbon
Ontario Land Surveyor

R. G. McKIBBON LIMITED
ONTARIO LAND SURVEYORS
176 BULLOCK DRIVE, UNIT 10
MARKHAM, ONTARIO L3P 1W2
PHONE (905) 294-8754
FAX (905) 294-9400
E-mail rgmckib@rogers.com

THIS REPORT WAS PREPARED FOR JULIA BALLUCH AND THE UNDERSIGNED ACCEPTS NO RESPONSIBILITY FOR USE BY OTHER PARTIES